


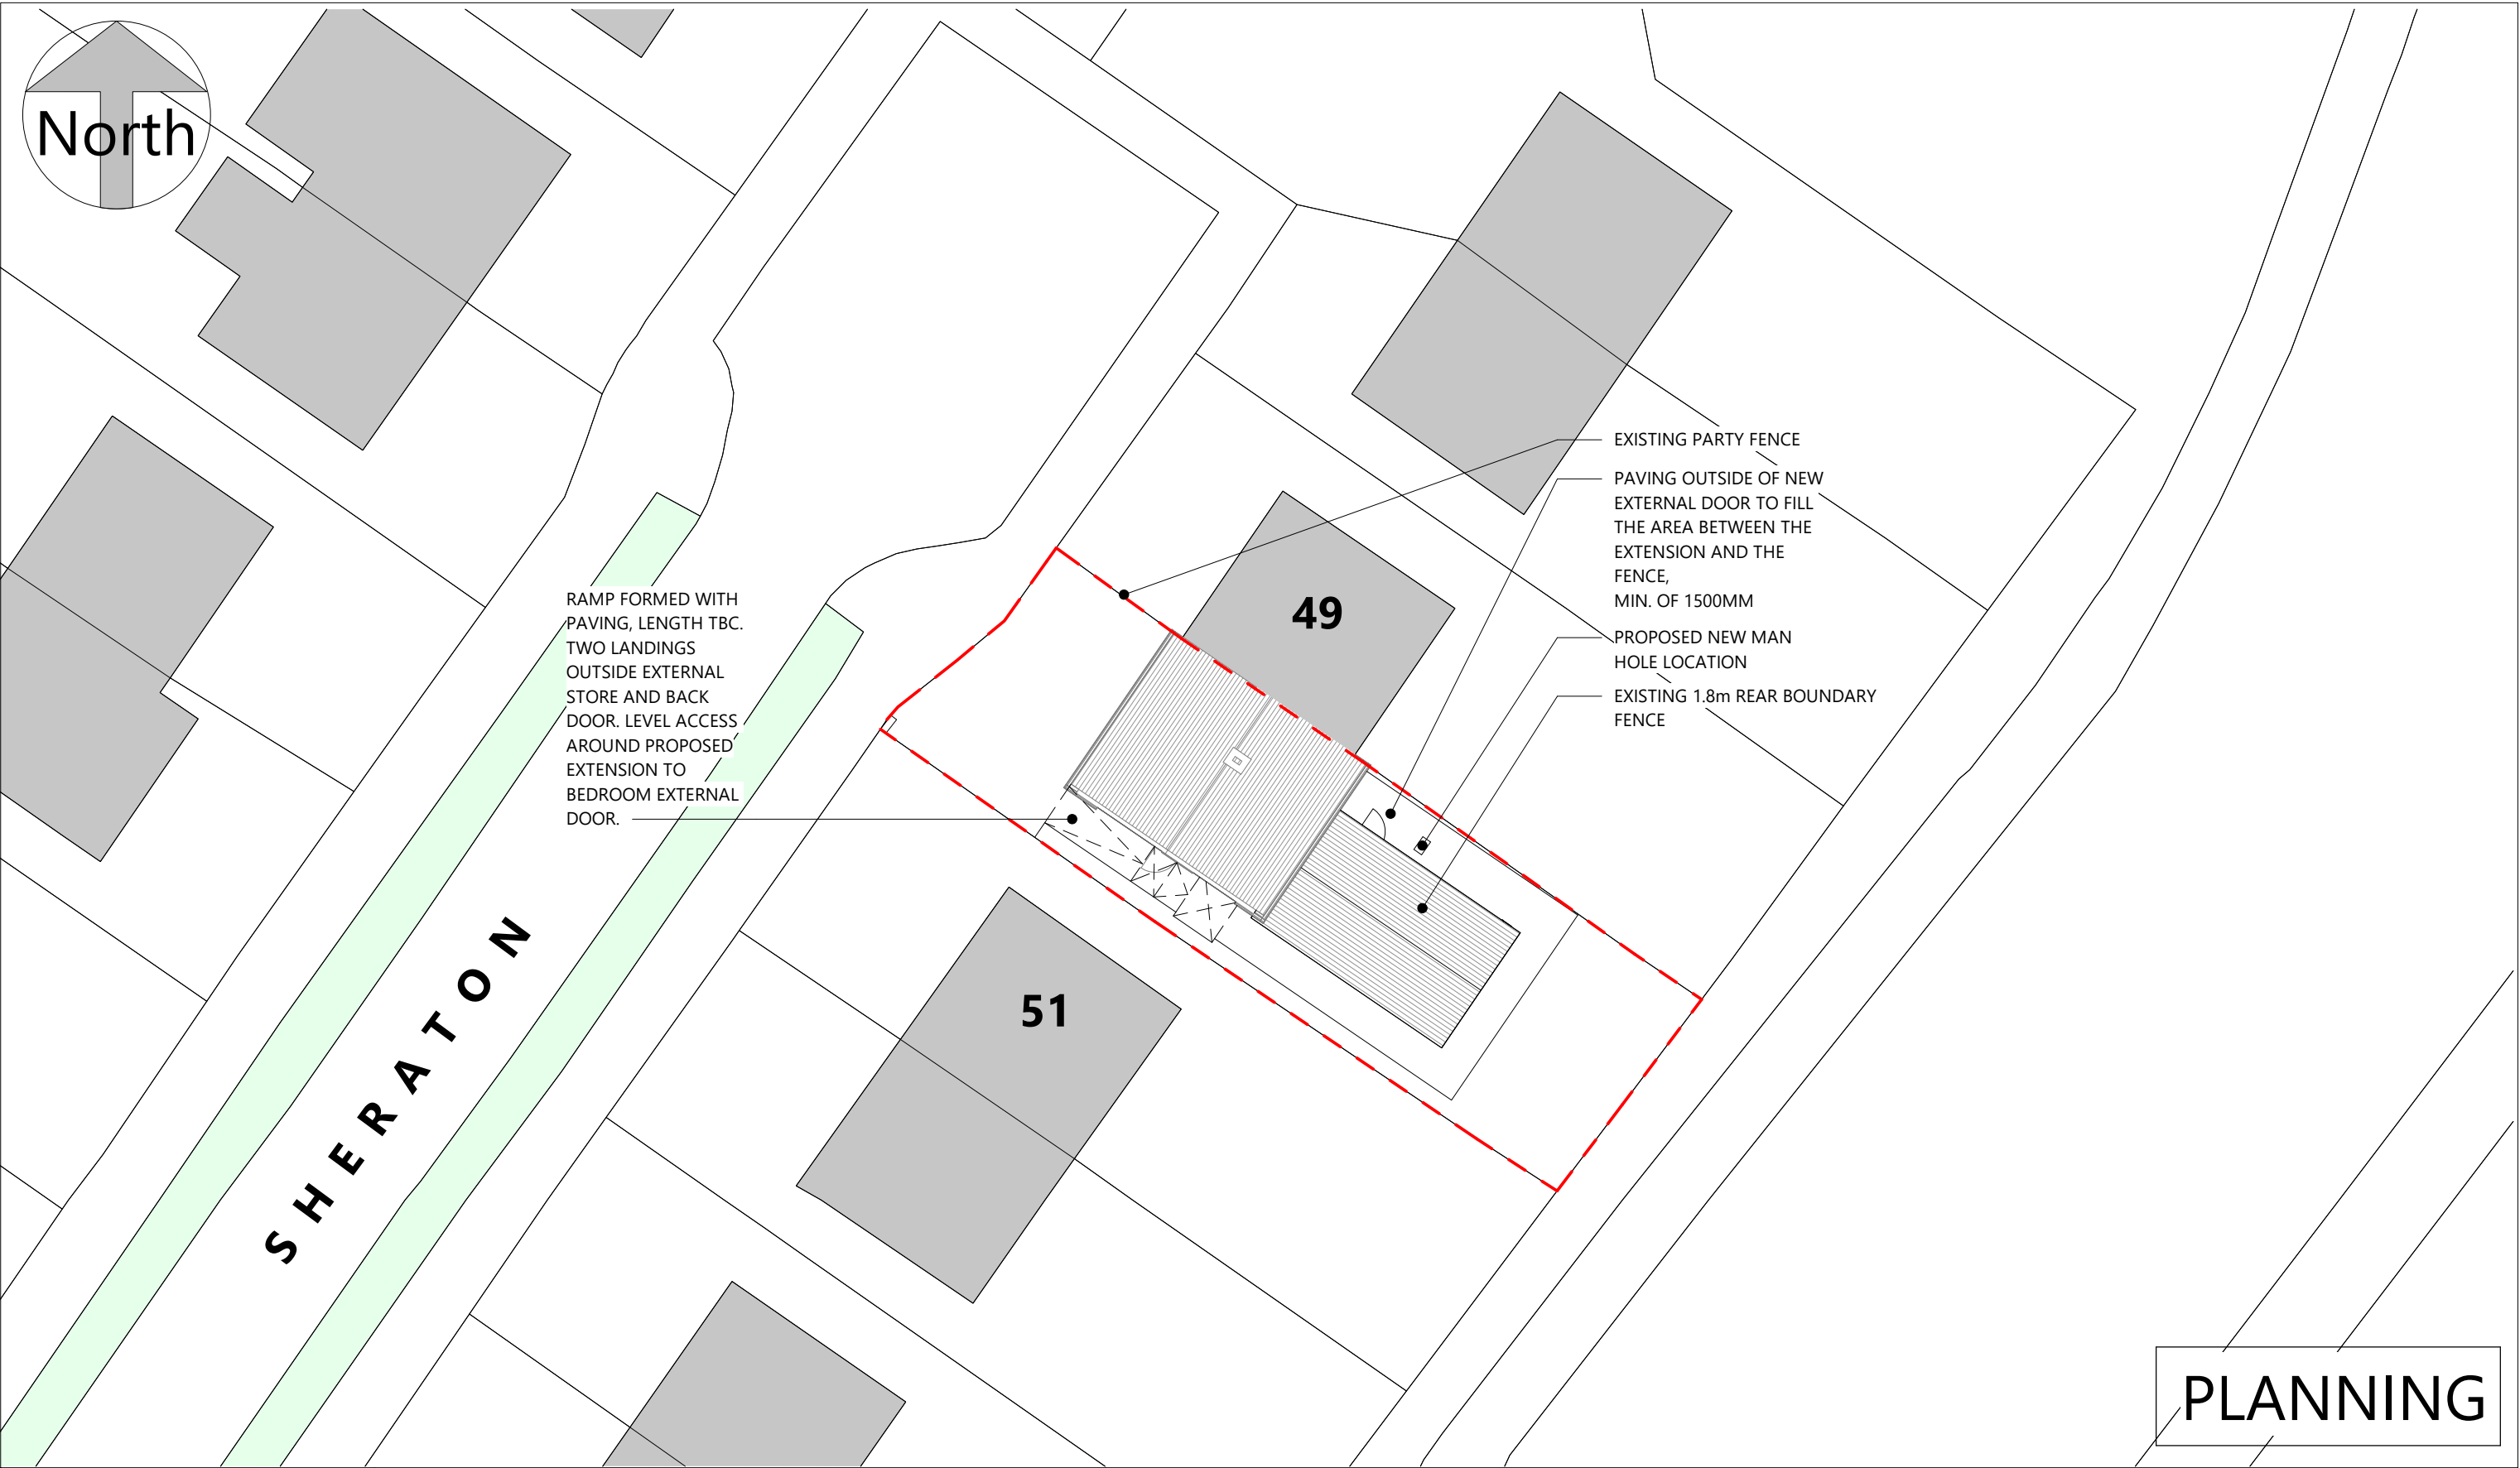

rev	date	by	details

M:\DesignAndMinorProjects\D(H) HOUSING\D(H)0301\Project Live\Arch\CAD\BIM\50 SHERATON SITE MODEL.rvt

21/09/2026 09:58:17

Where appropriate, material contained within this plot has been reproduced from Ordnance Survey material with the permission of Ordnance Survey on behalf of the Controller of Her Majesty's Stationery Office, (C) Crown Copyright. Unauthorised reproduction infringes Crown Copyright and may lead to prosecution or civil proceedings. Gateshead Council [O.S. license no. 100019132] 2008. Where Public Utilities information is shown, it is given without obligation or warranty and the accuracy thereof cannot be guaranteed. No liability of any kind whatsoever is accepted by the Council / Authority.

THE CONTRACTOR IS RESPONSIBLE FOR VERIFYING ALL DIMENSIONS ON SITE

project title:									
PROJECT NAME									
drawing title:									
PROPOSED SITE PLAN									
scale @ A3	date	drawn	checked	status					
1 : 200	14.09.2026	LG	Checker	PRELIMINARY					
sheet reference:	project	orig.	vol.	level	type	role	sheet	rev.	
	D(H)0301- GC- 00-			XX-	DR-	A-	9003		