


Existing

 


SCALE BAR 1:100

NB
PROVISIONAL WORKS
SCHEDULE (TBC WITH
OWNERS PRIOR TO
COMMENCEMENT)



Phase 1-
Porch extension to
front including
internal WC/LB
Including boarding
and plastering out
Raised and new flat roof
Construction to cover -porch
home/office/study and
store/utility

Phase 2-
New wall to separate
store/utility.
Including boarding and
plastering out to home
office/study and
store/utility.

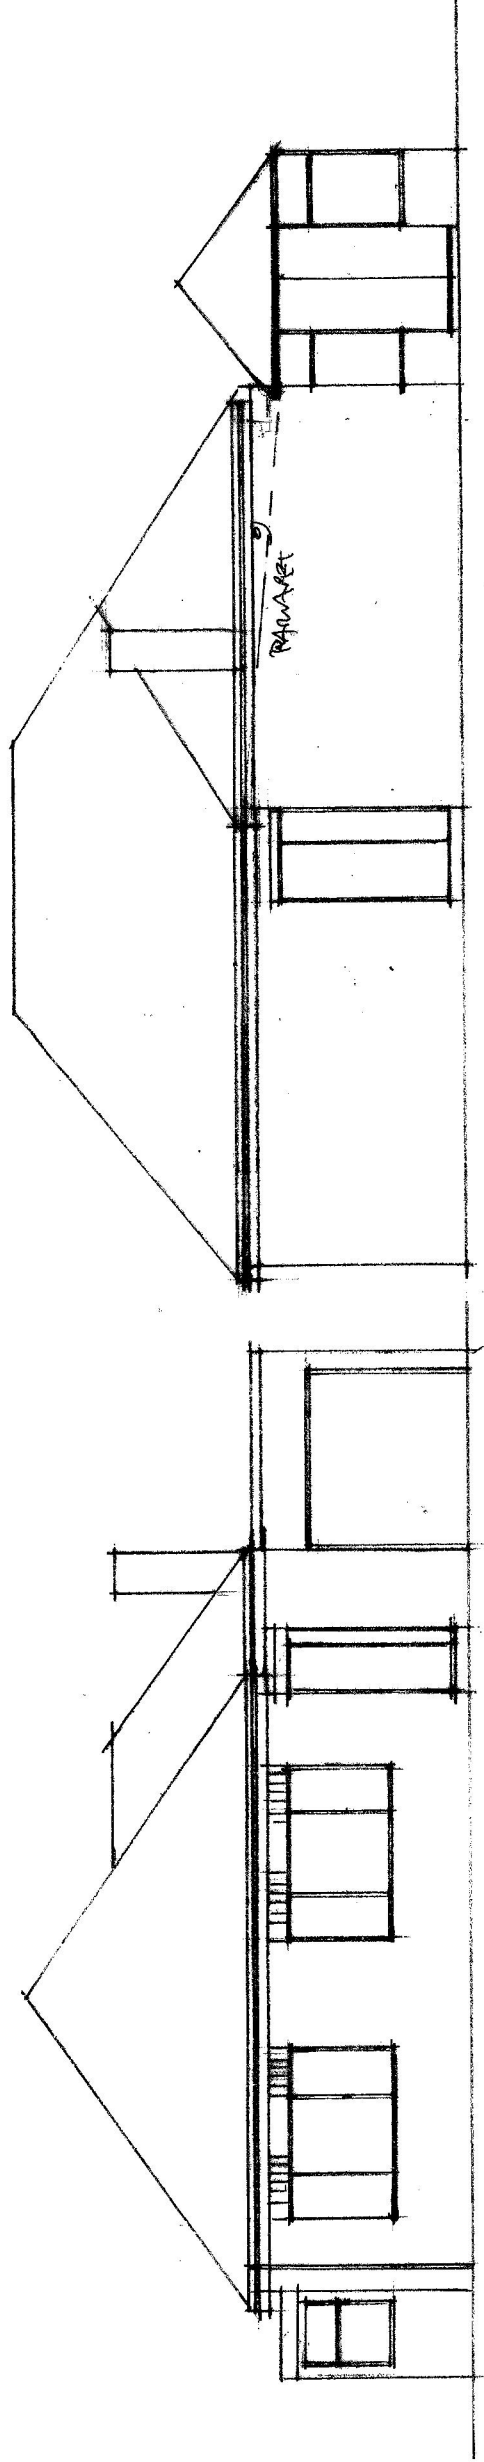

FRONT ELEVATION

SIDE ELEVATION

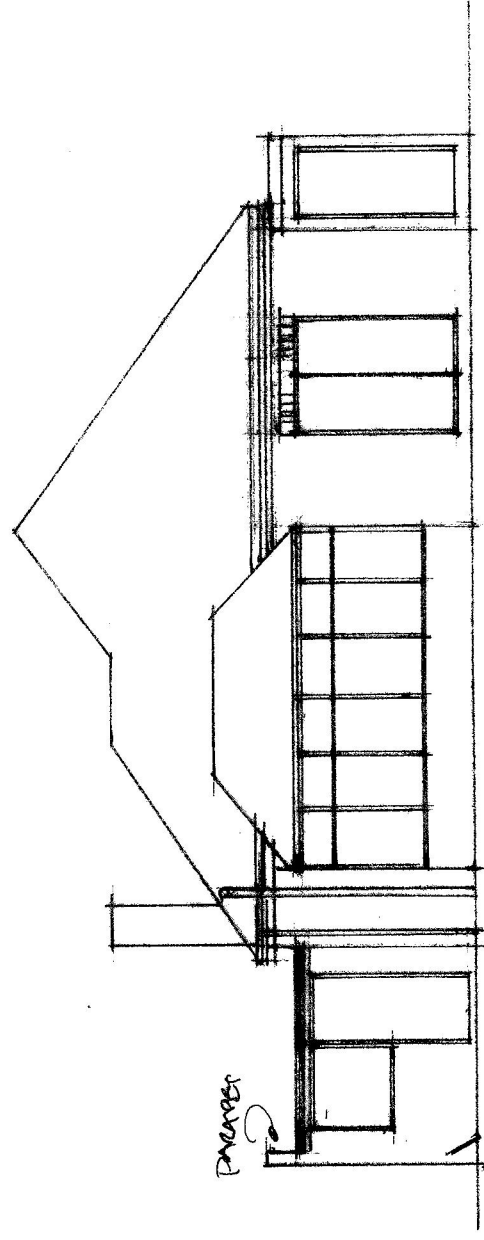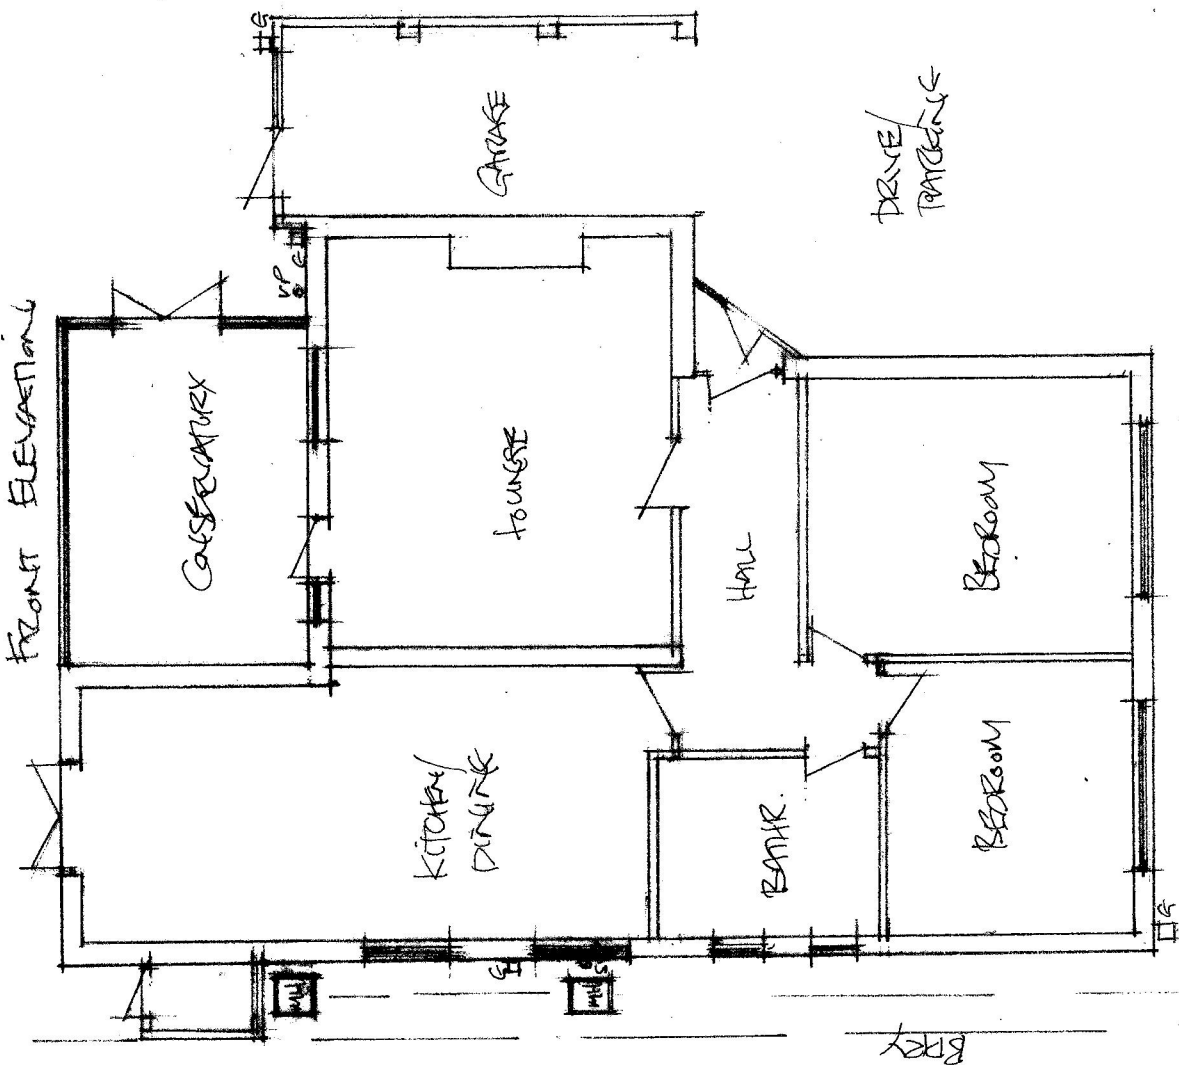

REAR ELEVATION

NB FROM 1ST JAN 2005

All electrical work required
to meet the requirements
of Part P (Electrical Safety)
must be designed, installed,
inspected and tested by a
person competent to do so.
Prior to completion the
Council must be satisfied
that either-
An electrical installation
certificate under a
Competent Person Scheme
has been issued; or
An appropriate electrical
installation certificate has
been issued for the work,
and that it has been signed
by a person competent to
do so.

EXISTING PLANS AND ELEVATIONS
28 WESTACRES AVENUE
WHICKHAM
NE16 5AG
SCALE 1:100