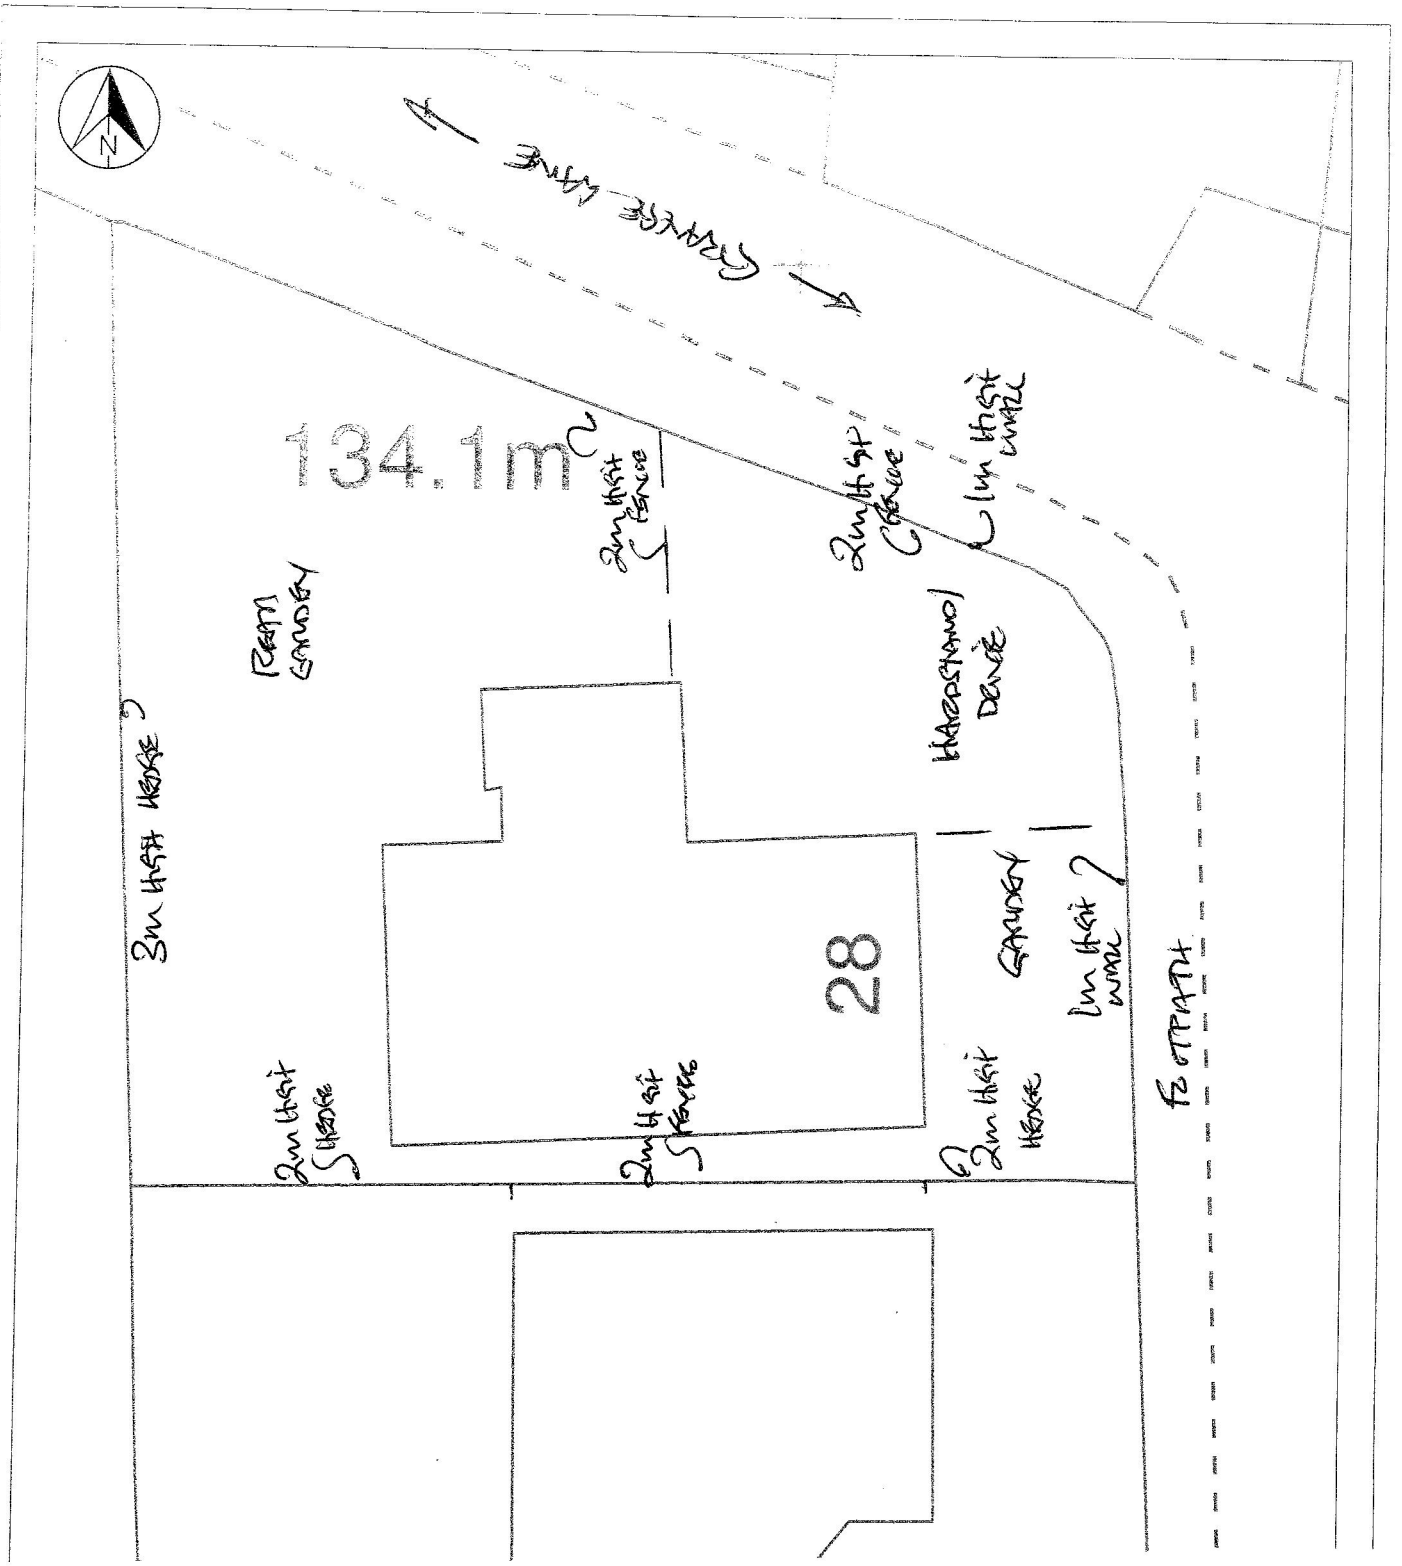

EXISTING SITE PLAN
28 WESTACRES AVENUE
WHICKHAM
NE16 5AG
SCALE 1:200

2 m