





EXISTING NORTH WEST
1 : 100


EXISTING SOUTH EAST
1 : 100

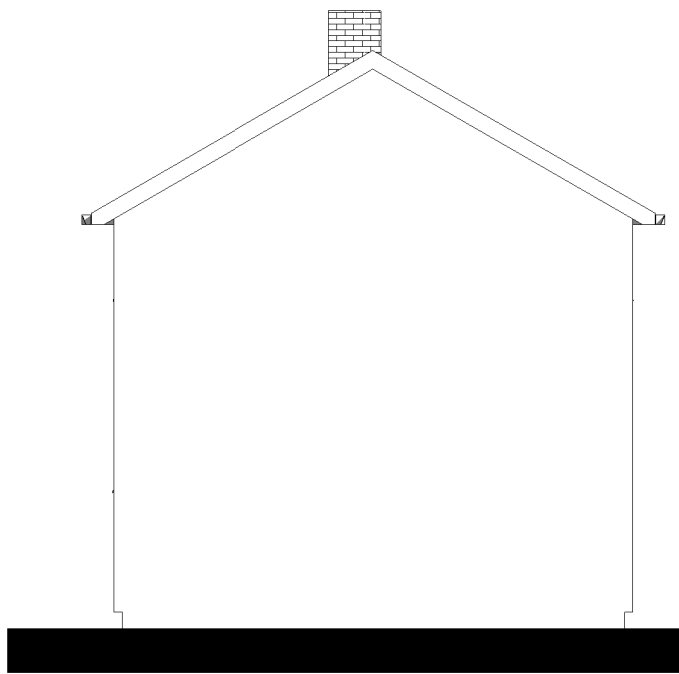

EXISTING NORTH EAST
1 : 100

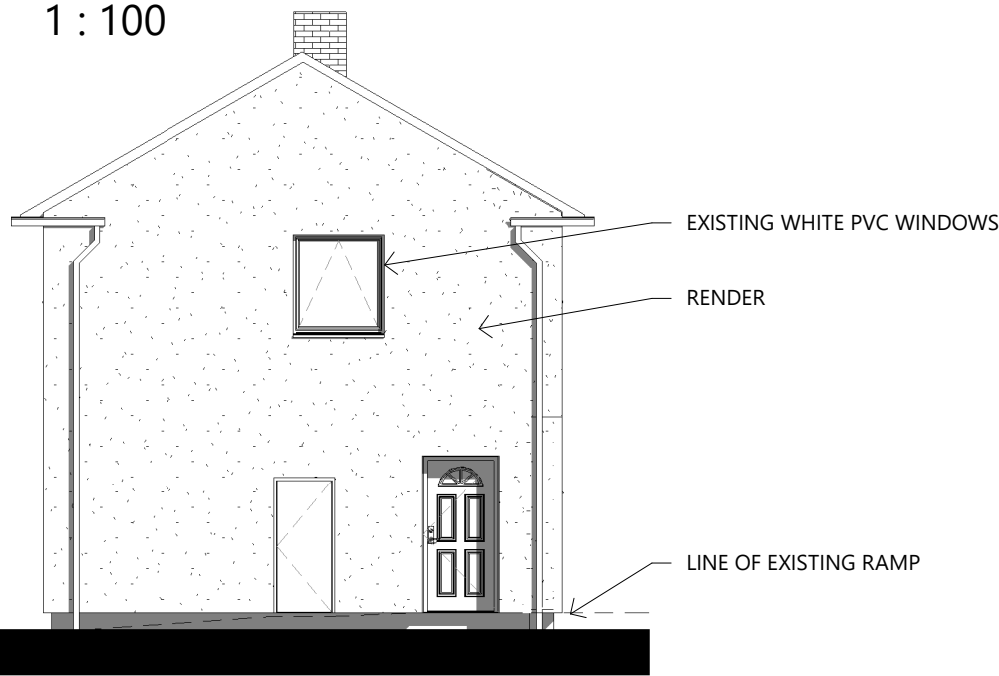


EXISTING SOUTH WEST
1 : 100

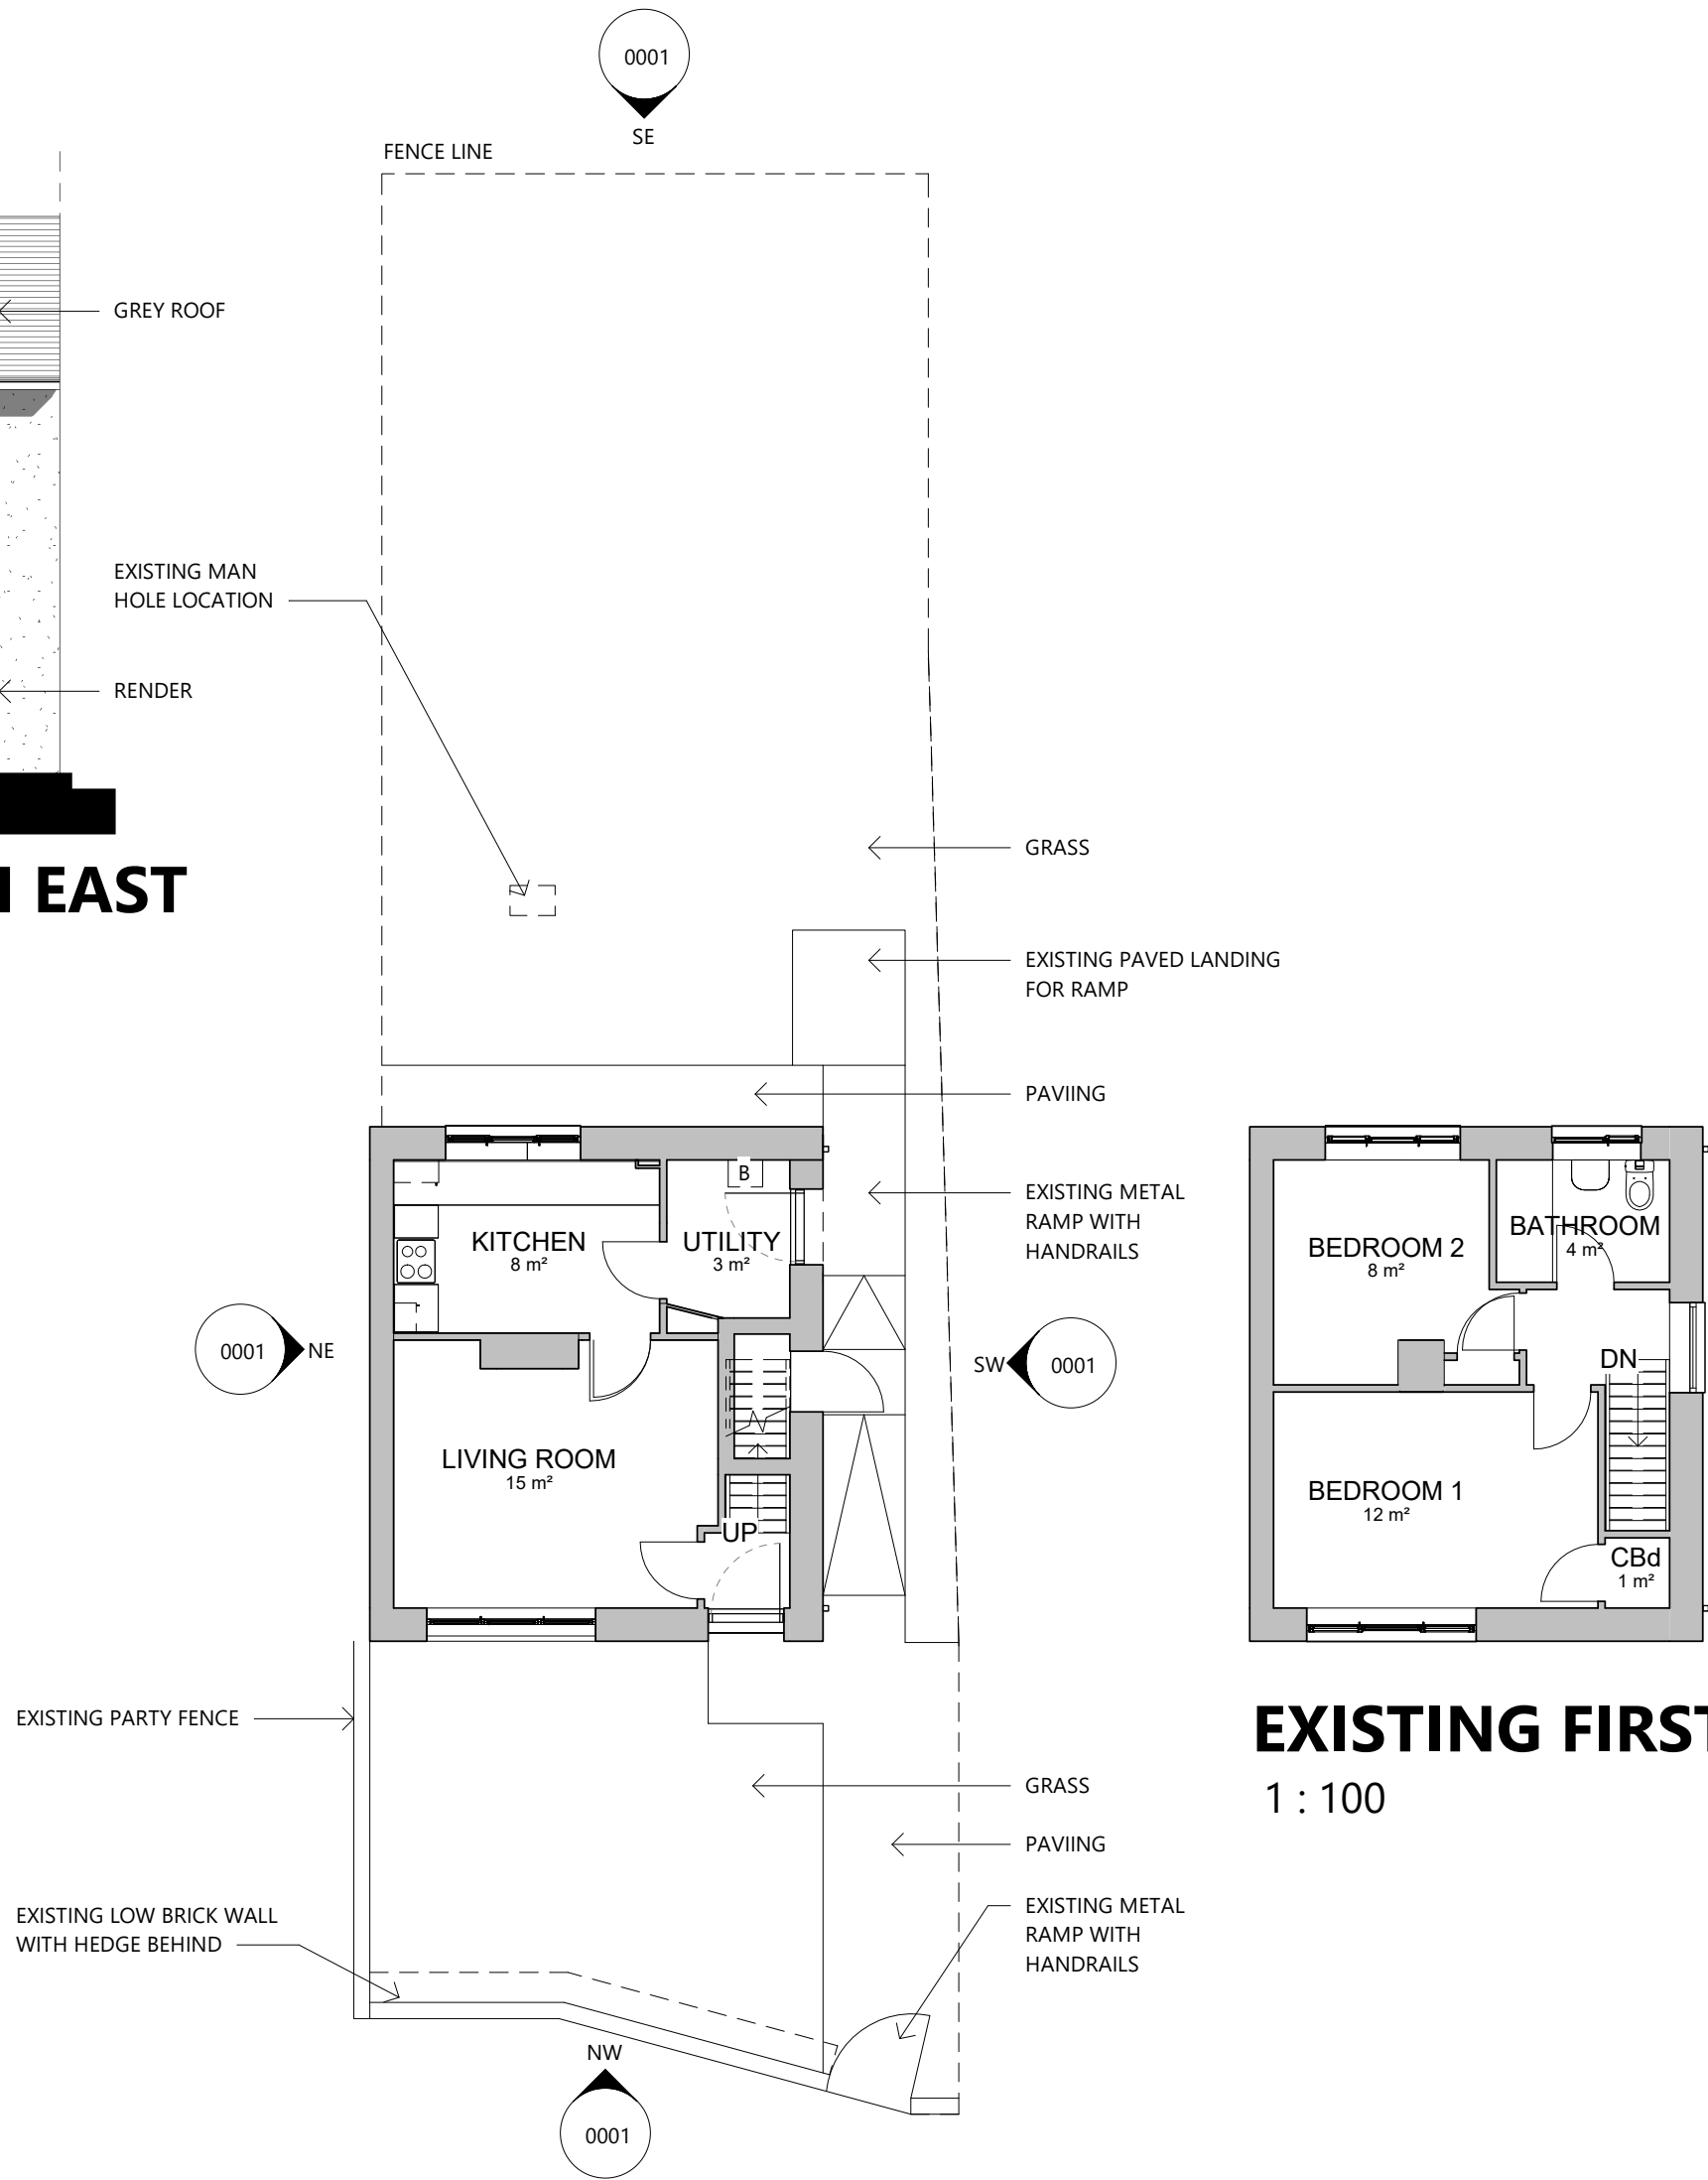

EXISTING GROUND FLOOR
1 : 100

NOTES
F6 Wimpy No Fines Type with and External Insulation System finished with Render.

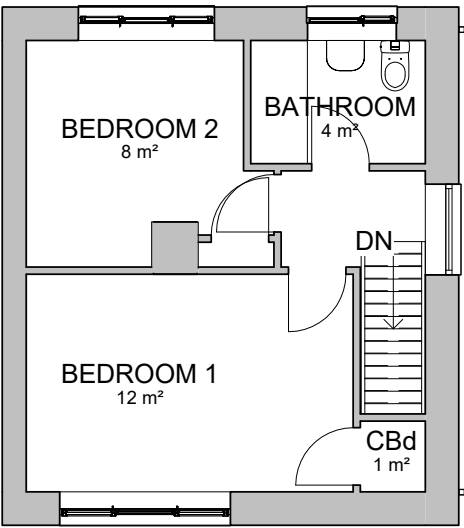

EXISTING FIRST FLOOR
1 : 100

M:\DesignAndMinorProjects\D(H) HOUSING\D(H)0301\Project
Live\Arch\CAD\BIM\50 SHERATON PROPOSED.rvt
17/09/2026 16:09:21
Where appropriate, material contained within this plot has been reproduced from
Ordnance Survey material with the permission of Ordnance Survey on behalf of the
Controller of Her Majesty's Stationery Office, (C) Crown Copyright. Unauthorised
reproduction infringes Crown Copyright and may lead to prosecution or civil
proceedings. Gateshead Council [O.S. license no. 100019132] 2008
Where Public Utilities information is shown, it is given without obligation or warranty
and the accuracy thereof cannot be guaranteed. No liability of any kind whatsoever is
accepted by the Council / Authority.

THE CONTRACTOR IS RESPONSIBLE FOR
VERIFYING ALL DIMENSIONS ON SITE

PLANNING

P01	JUNE 26	LG	ISSUE FOR PRE-APPLICATION ADVICE
rev	date	by	details

REVISIONS



Design & Energy Services

Economy, Innovation & Growth
Civic Centre, Regent Street, Gateshead NE8 1HH
T: 0191 433 3000, F: 0191 477 5855, www.gateshead.gov.uk

project title:
50 SHERATON LEAM LANE

drawing title:
EXISTING

scale @ A2	date	drawn	checked	status			
1 : 100	04/02/26	LG	Checker	PRELIMINARY			
project	orig.	vol.	level	type	role	sheet	rev.
D(H)0301-GC- 00-			XX-	DR-	A- 0001	P01	